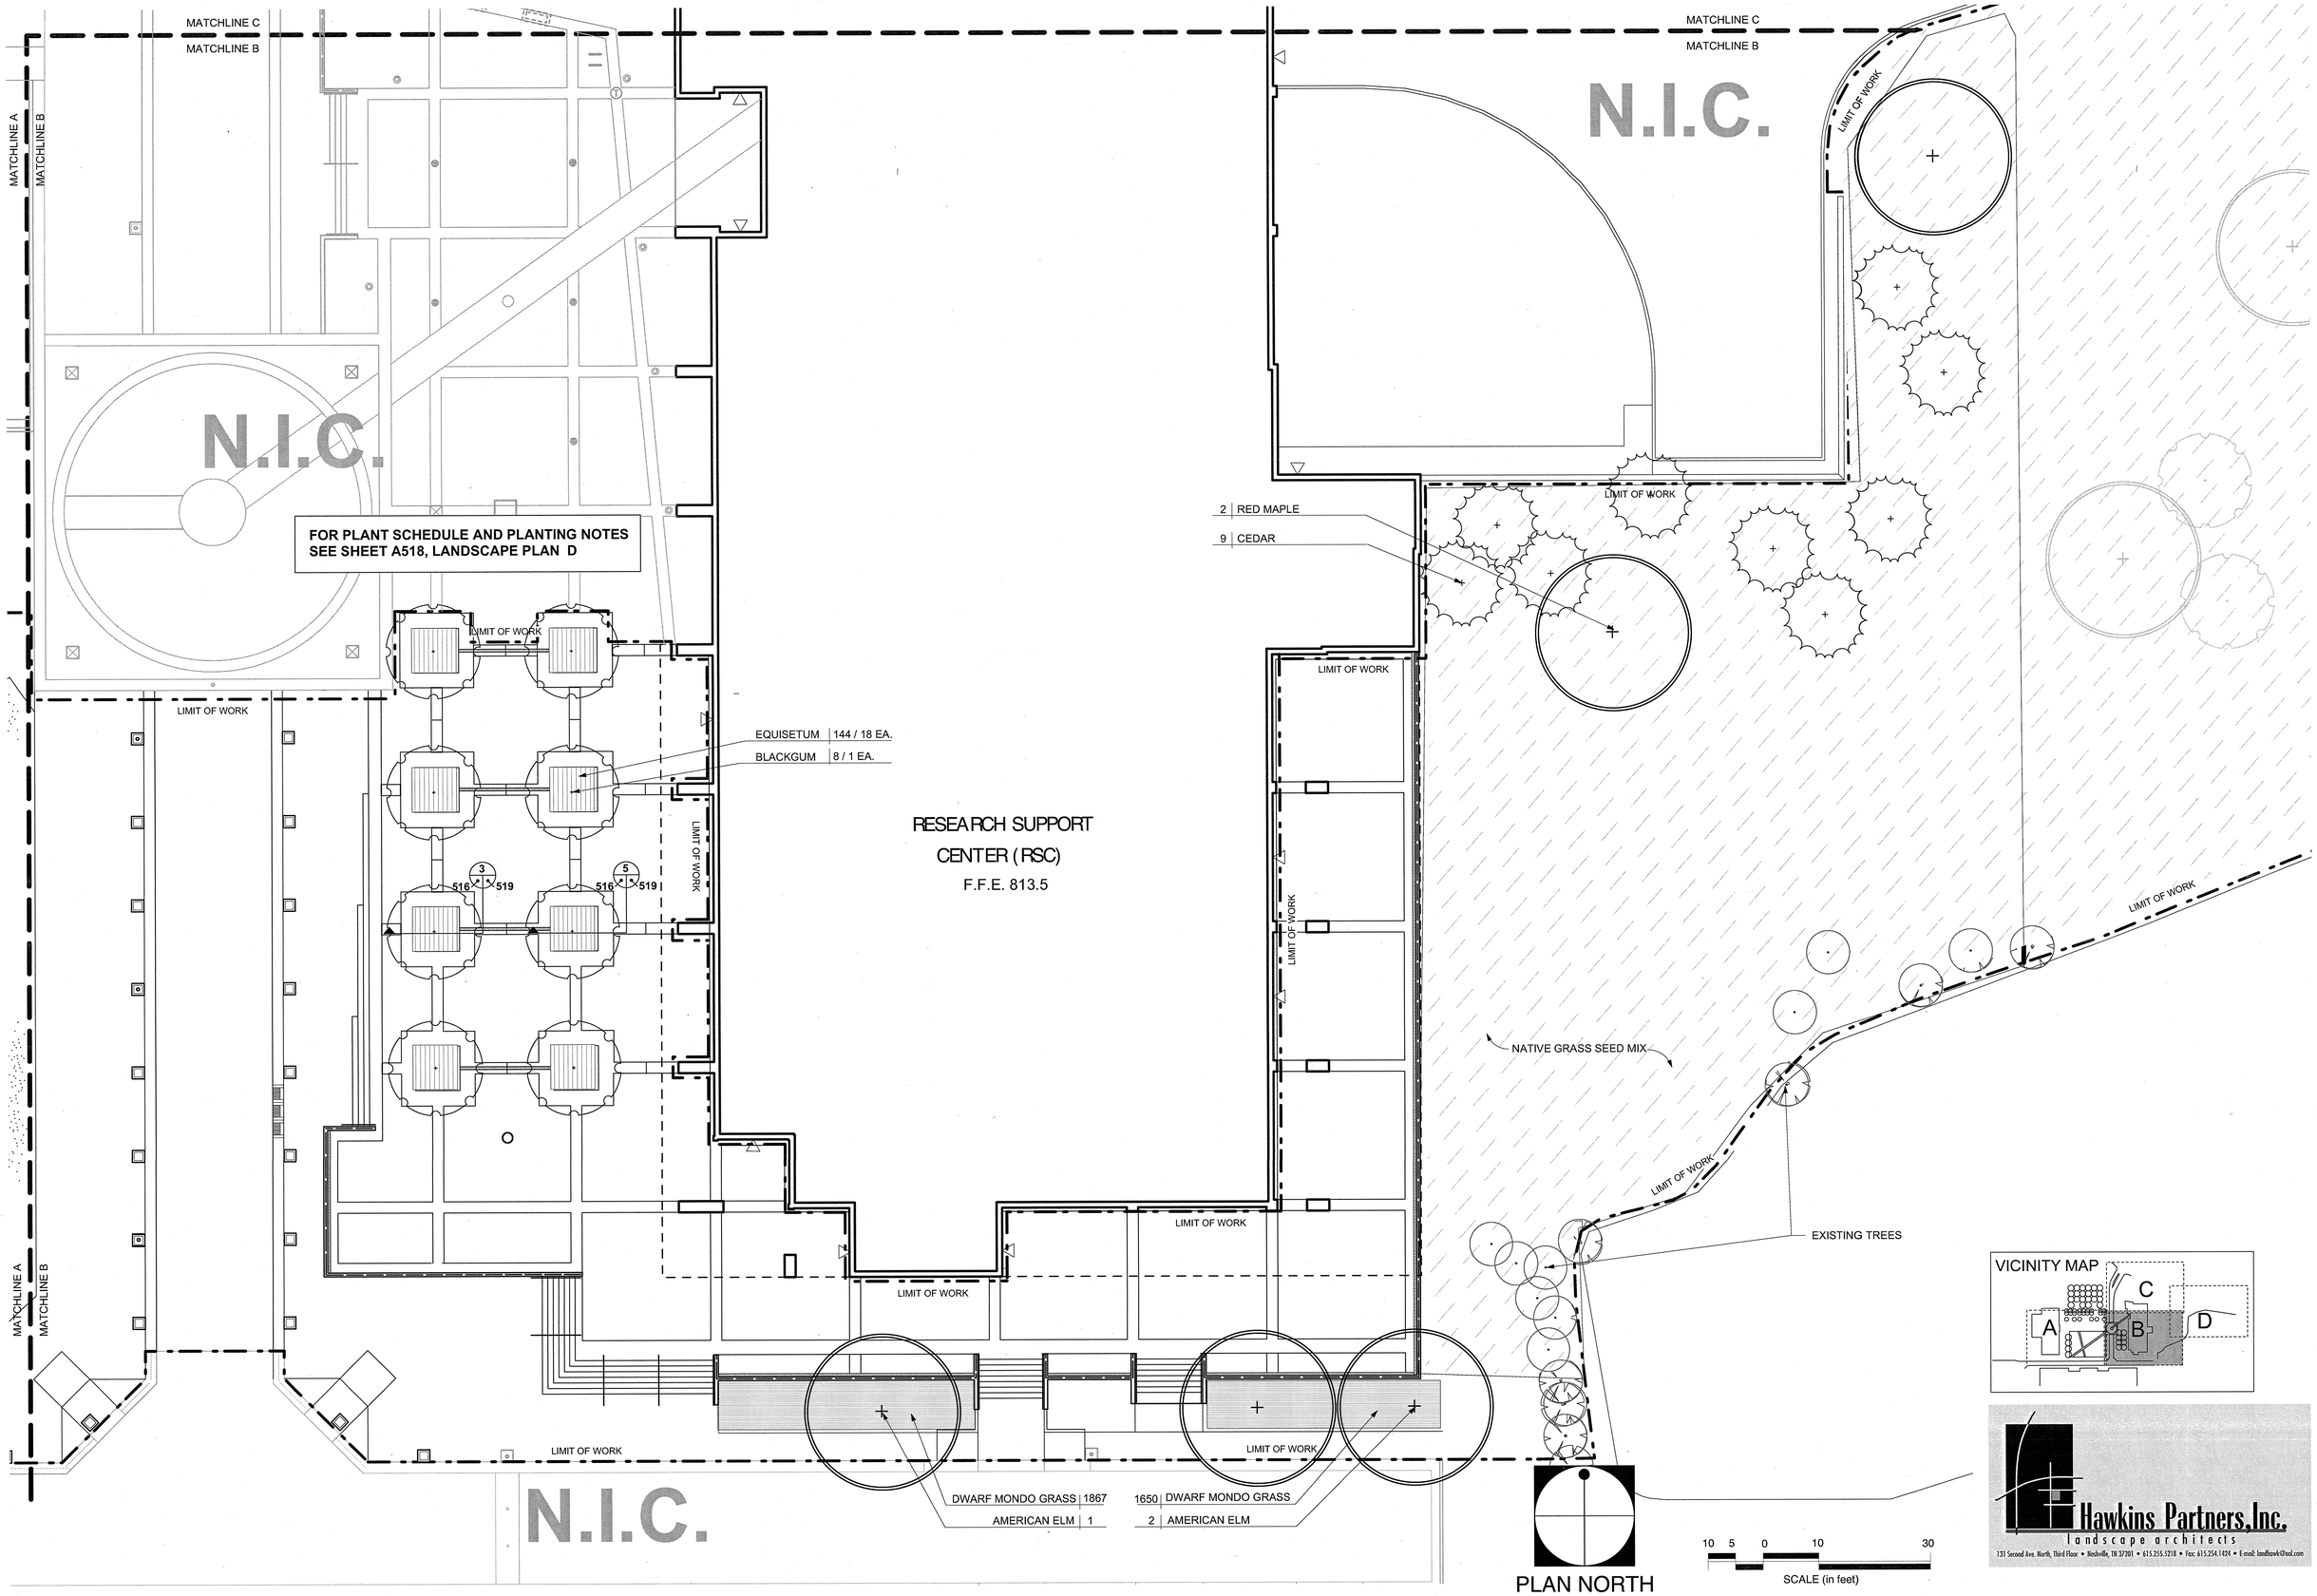

C3E020019A516

NO REPRESENTATION OR WARRANTY, EXPRESSED OR IMPLIED, IS MADE AS TO THE ACCURACY, COMPLETENESS OR USEFULNESS OF THE INFORMATION OR STATEMENTS CONTAINED IN THESE DRAWINGS, OR THAT THE USE OR DISCLOSURE OF ANY INFORMATION, APPARATUS, METHOD, OR PROCESS DISCLOSED IN THESE DRAWINGS MAY NOT INFRINGE PRIVATE RIGHTS OF OTHERS. NO LIABILITY IS ASSUMED WITH RESPECT TO THE USE OF, OR FOR DAMAGES RESULTING FROM THE USE OF ANY INFORMATION, APPARATUS, METHOD, OR PROCESS DISCLOSED IN THESE DRAWINGS. DRAWINGS MADE AVAILABLE FOR INFORMATION TO BIDDER ARE NOT TO BE USED FOR OTHER PURPOSES AND ARE TO BE RETURNED UPON REQUEST OF THE FORWARDING CONTRACTOR.

NUMBER OF SECTION OR DETAIL
DRAWING ON WHICH SECTION OR DETAIL IS TAKEN
DRAWING ON WHICH SECTION OR DETAIL IS SHOWN
SECTION AND DETAIL KEY

THIS DOCUMENT CONTROLLED BY
CHANGE CONTROL SYSTEM 4
ENGINEERING PROCEDURE EP-C-18

REV	CHANGE TYPE	CHANGE CONTROL SYSTEM	CHANGE REQUEST NUMBER	DESCRIPTION	DSN	CHK	DEPT	DATE	PE	DATE	PJ	DATE	REQ	DATE	RPE	RPE NO	DATE	FMO	DATE
0	CFC	4		CERTIFIED FOR CONSTRUCTION	BP	GLH	[illegible]	9/30/03	[illegible]	11/04/03	[illegible]	11/04/03						JDC	11/7/03

REVISION OR ISSUE PURPOSE — REVISION APPROVALS — SQUAD CHECK

DSGN		
DRW	BP	09/30/03
CHKR	GLH	09/30/03
SECT		
DEPT	[illegible]	11-03
PE	[illegible]	11/04/03
PJ	[illegible]	11/04/03
REQ		
FMO	J.D. Coker	11/7/03

RPE — GARY L. HAWKINS — REGISTERED LANDSCAPE ARCHITECT — 09/30/03 — REV. DATE — UT-BATTELLE — DRAWING APPROVALS

UT-BATTELLE
Oak Ridge National Laboratory
managed for the DEPARTMENT OF ENERGY under U.S. GOVERNMENT contract DE-AC05-00OR22725
UT-BATTELLE, LLC. • Oak Ridge, Tennessee

PROJECT NAME:
QUADRANGLE COMMON AREA

LANDSCAPE PLAN B

1	48	49	50	PLANT	BLDG	FL	SH.	OF	TYPE	CLASS
3	C	P	D	X-10	XAREA - 19	A	1	1	P	U
51		52		53						REV
NC		NA		IN	C3E020019A516					O