FIRE ALARM LEGEND

- P - MANUAL PULL STATION
- COMBINATION HORN/STROBE
- FACU - FIRE ALARM CONTROL UNIT
- STROBE
- F FIXED HEAT DETECTOR
- SMOKE DETECTOR

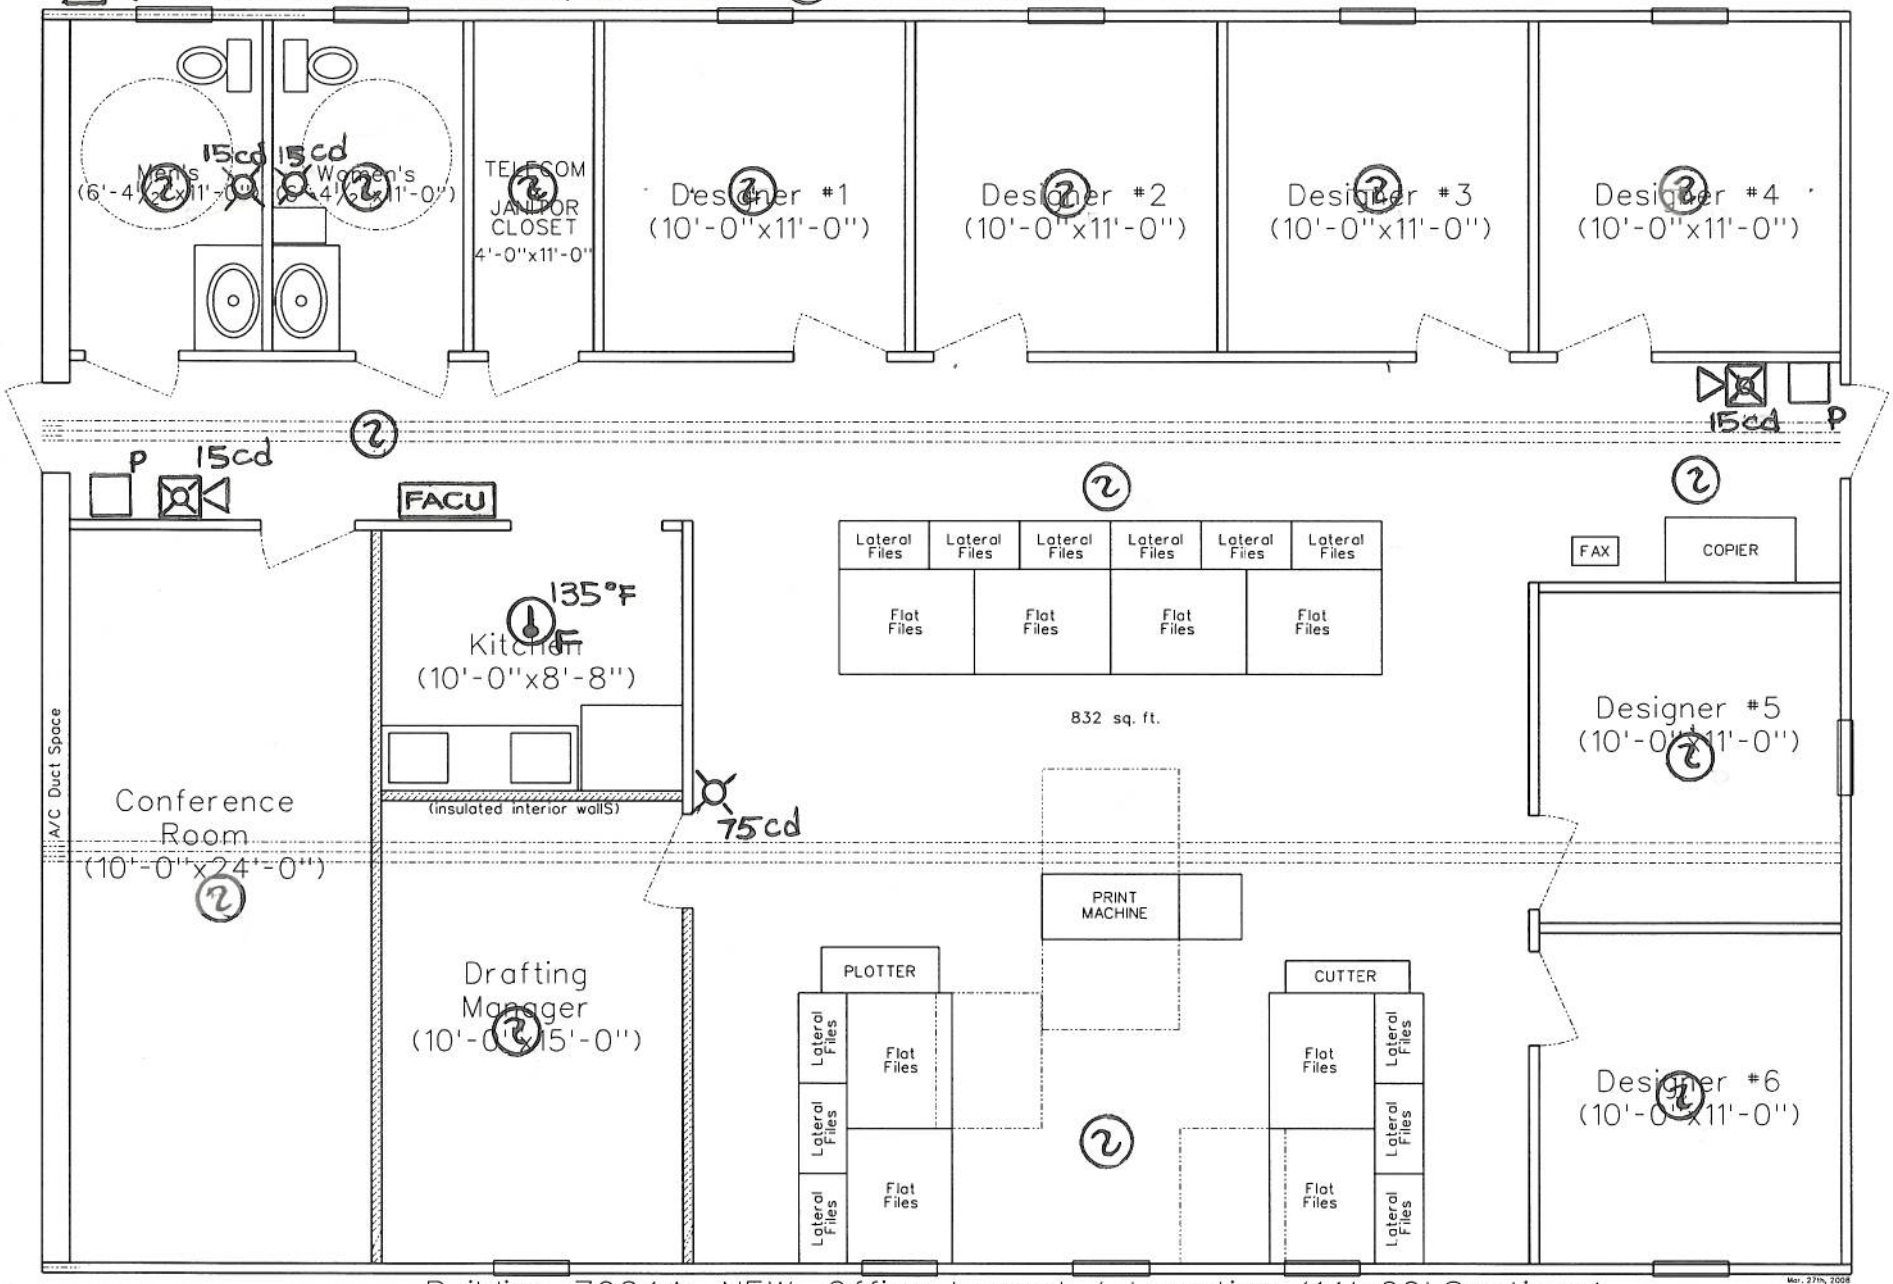

Building 7964A: NEW Office Layout / Location (14'x60' Sections)

...\Bldg7964A_New-Layout (42'x60').dgn 4/14/2008 9:18:38 AM