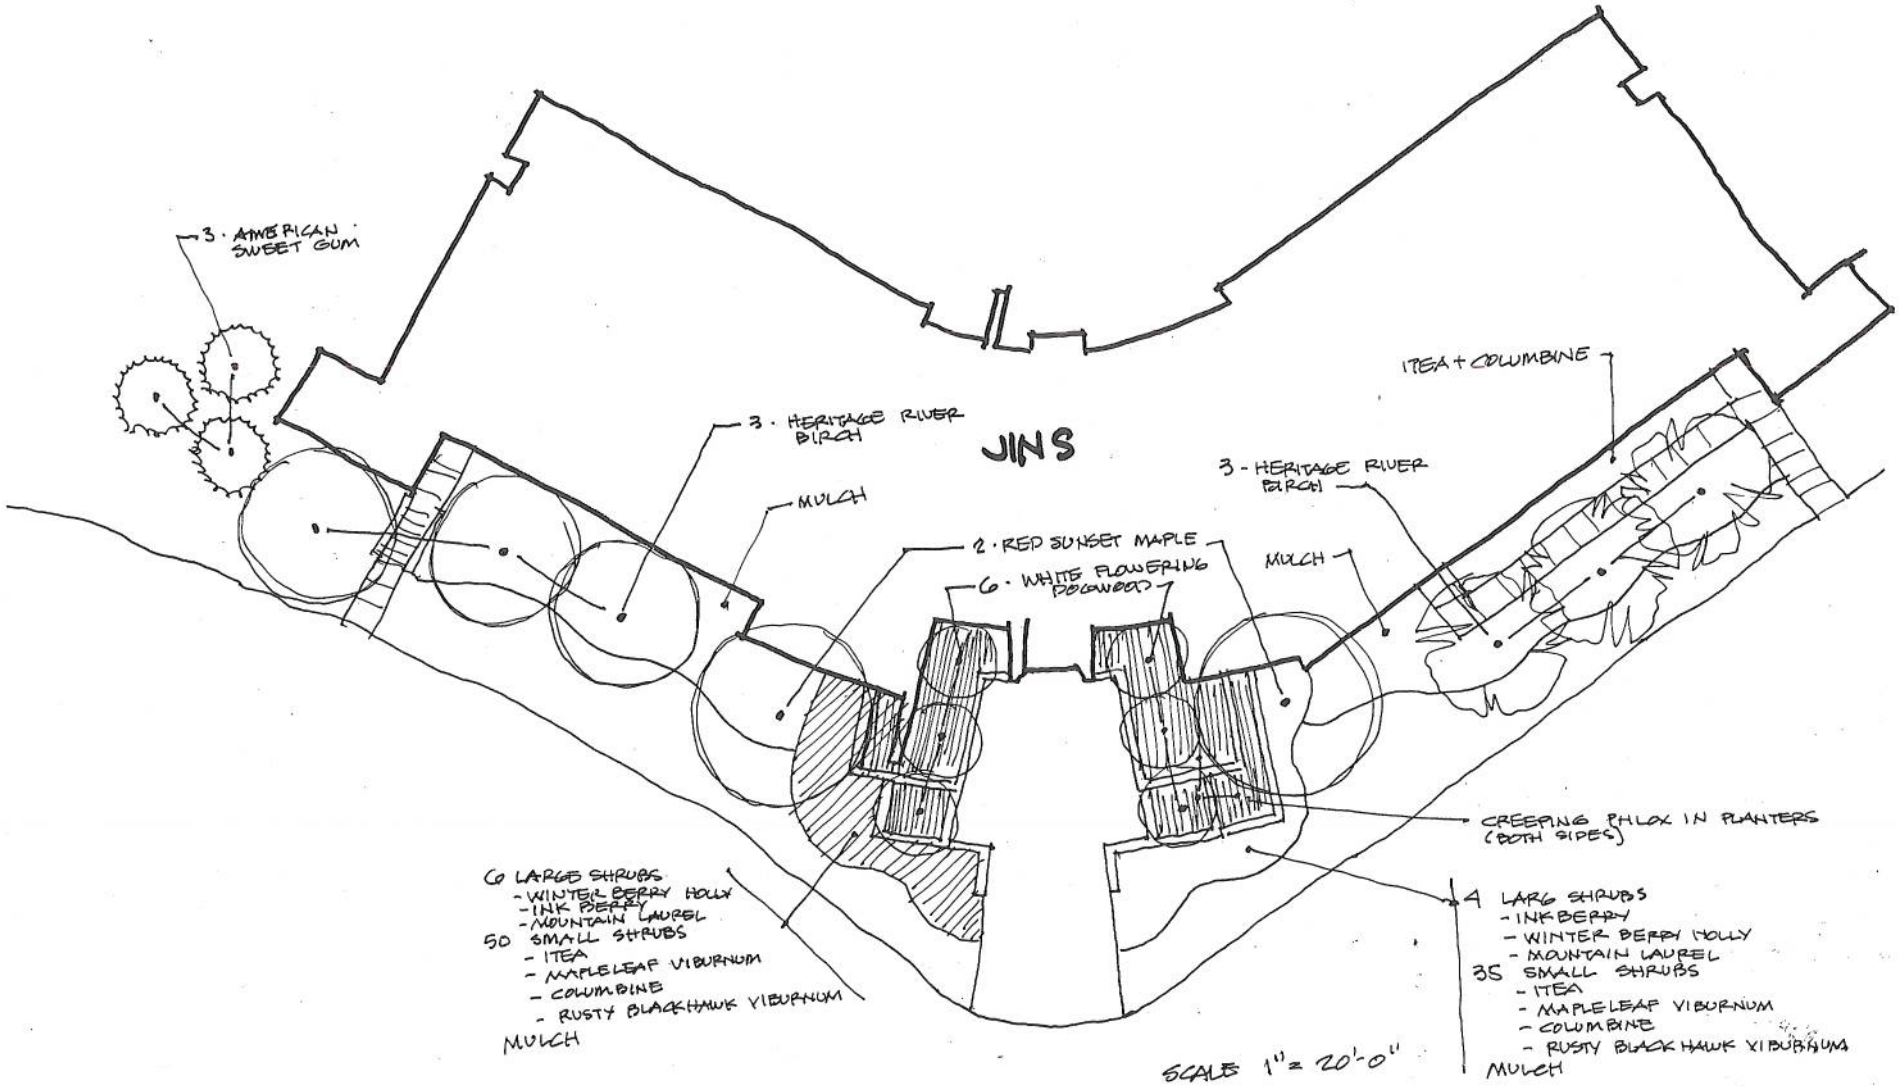

NORTH

PARTIAL LANDSCAPING JINS FACILITY AT CHESTNUT RIDGE

CECIL PETERS: DESIGNER

SHEET 1 OF 2

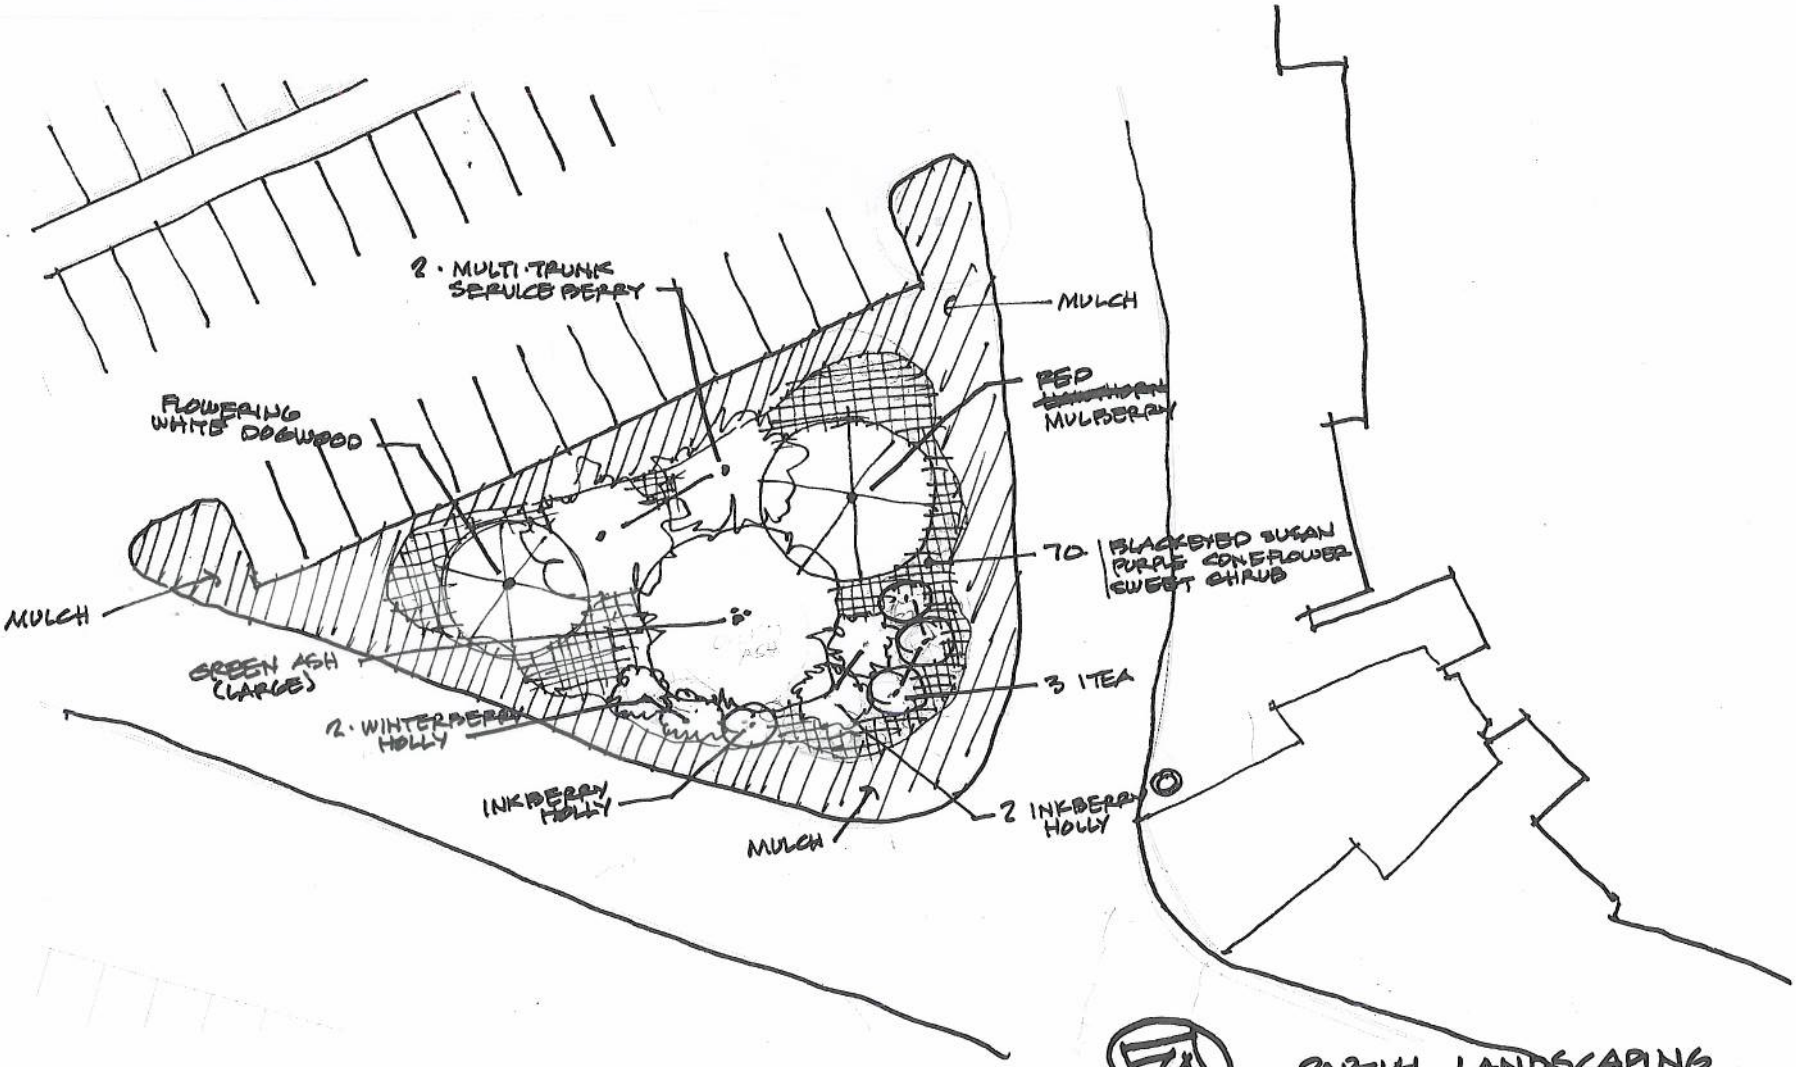

PARTIAL LANDSCAPING
JINS AT CHESTNUT RIDGE

SHEET 2 OF 2