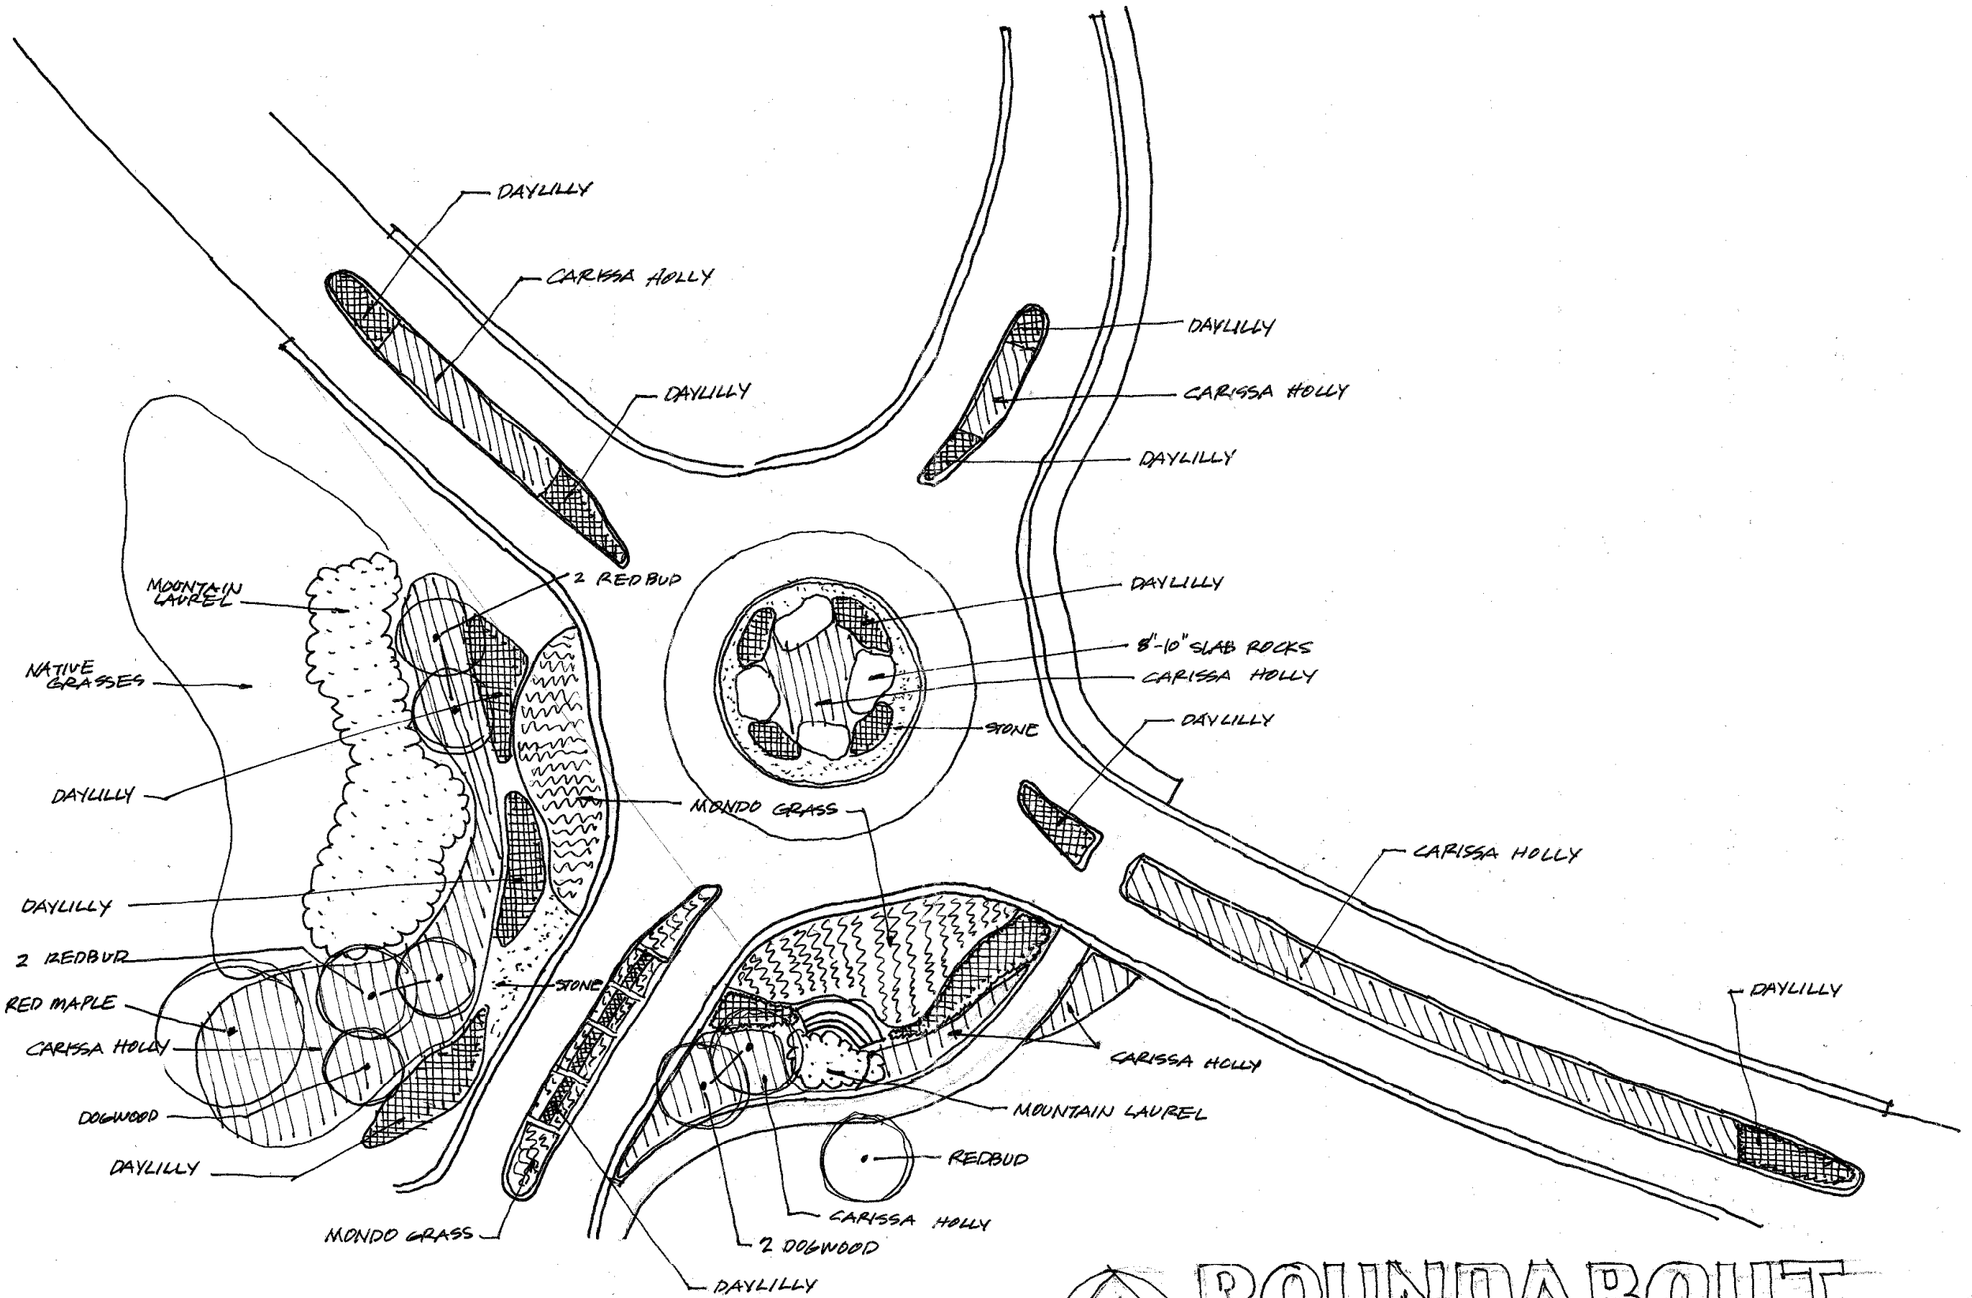

ROUNDABOUT LANDSCAPING