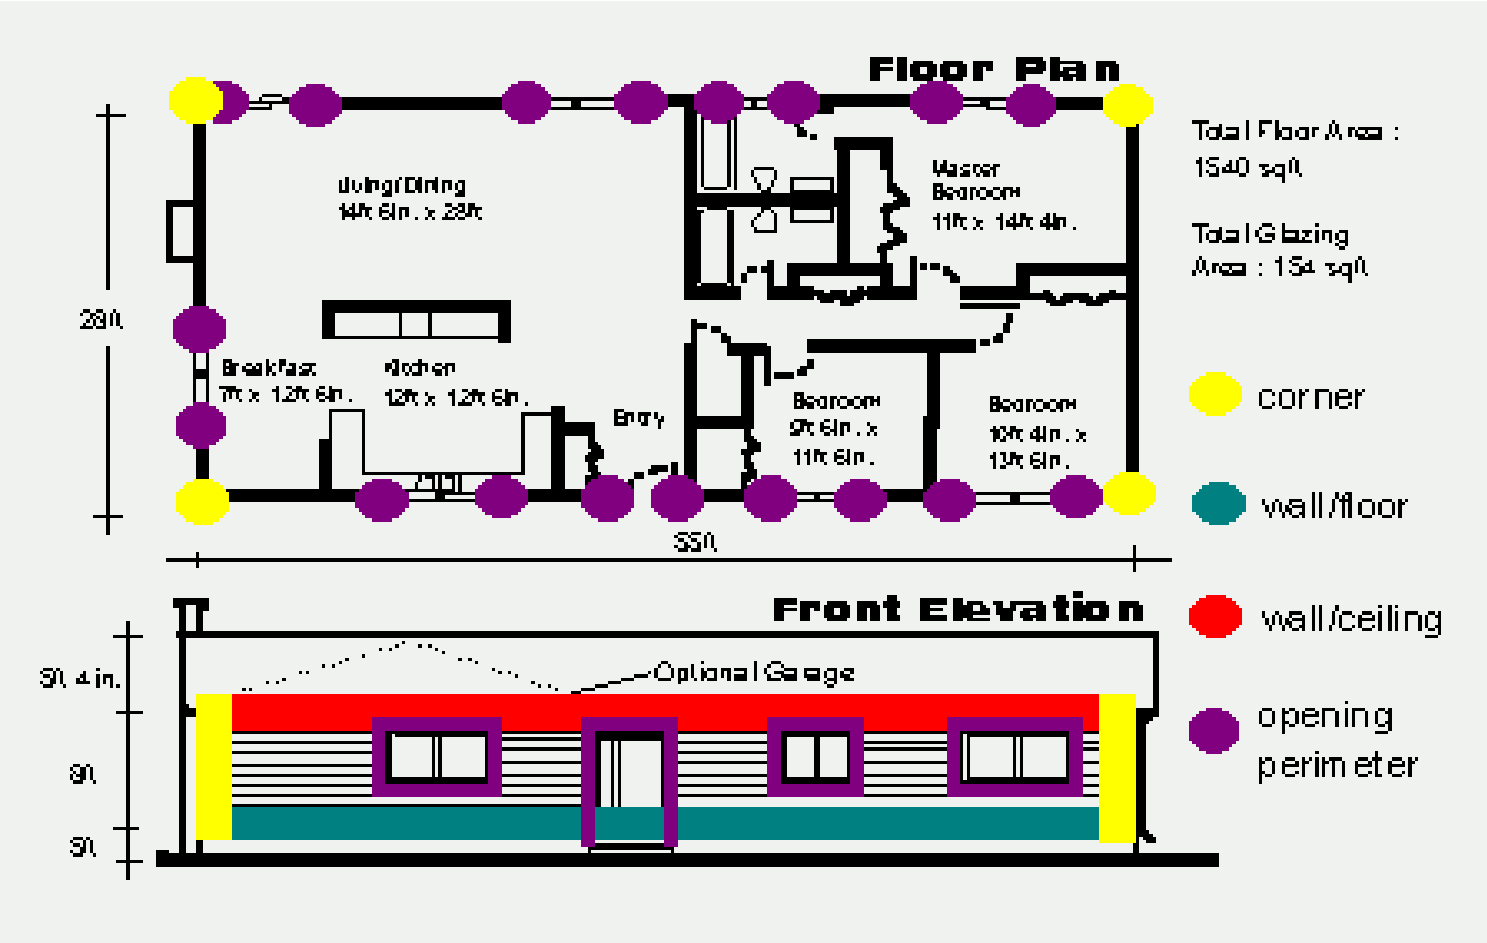

Figure 3: Floor plan and elevation for a one-story ranch house